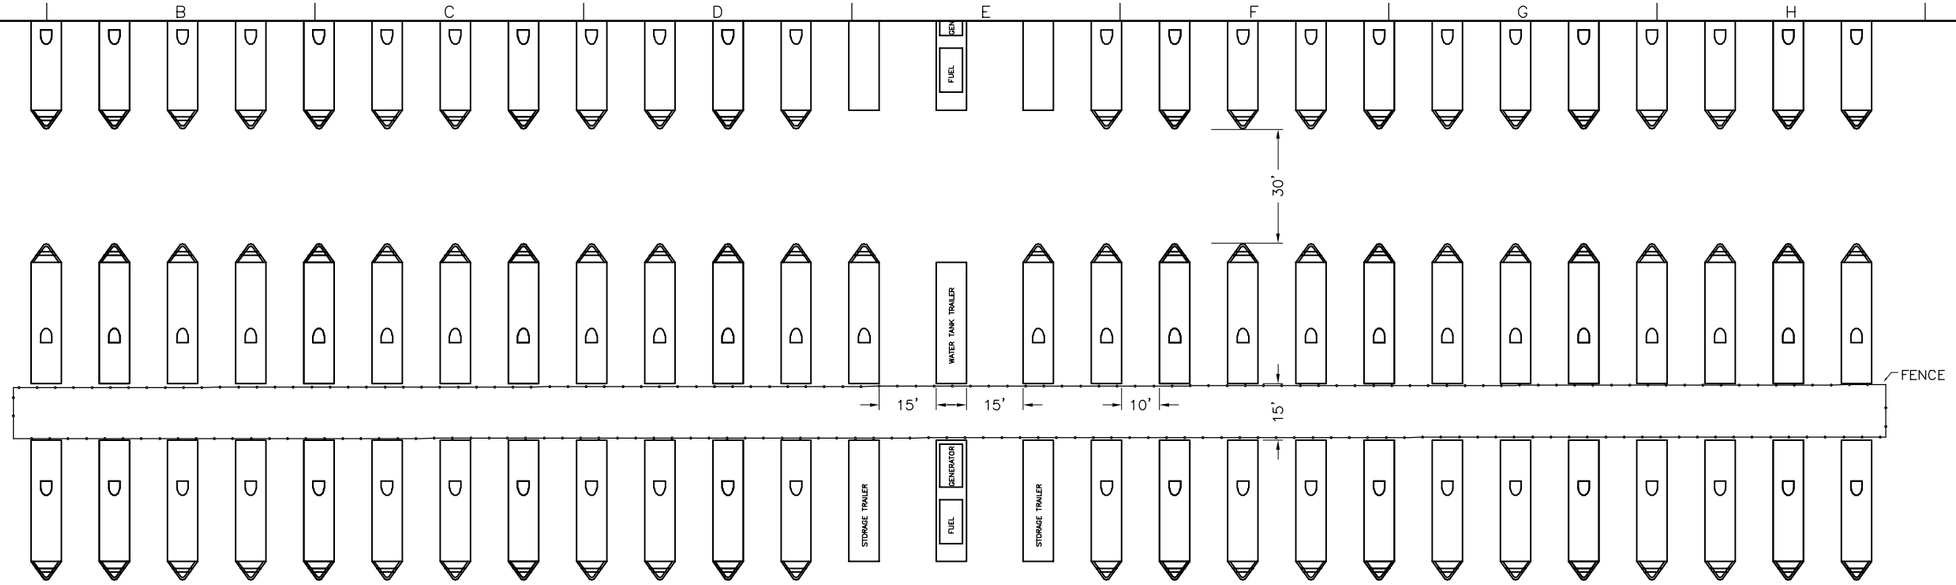

STANDARD POD LAYOUT

SCALE: 1"=20'

NOTES:

1. A STANDARD POD CONSIST OF 25 TRAILERS AND ONE STORAGE TRAILER. THE ABOVE IS A STANDARD TWO POD LAYOUT. A WATER TANKER AND ELECTRIC GENERATOR TRAILER ARE LOCATED BETWEEN THE TWO PODS. WATER LINE SIZES, ELECTRIC GENERATORS. ELECTRIC CABLES, ELECTRICAL PANELS, ARE DESIGNED TO AND ELECTRIC PEDESTALS ARE DESIGNED FOR THIS CONFIGURATION.

2. ALL DIMENSIONS SHOWN ARE MINIMUMS IN ACCORDANCE WITH NATIONAL CODES.

3. IF ELECTRIC UTILITIES ARE AVAILABLE, THE POWER SHALL BE BROUGHT INTO THE ELECTRICAL PANEL LOCATED WHERE THE GENERATOR WOULD HAVE BEEN.

4. IF WATER IS AVAILABLE FROM A LOCAL UTILITY, THE SUPPLY LINE SHALL BE BROUGHT IN ABOVE GRADE WITH PROTECTION FOR VEHICULAR TRAFFIC IN TRAFFIC LANES.

5. AN ADDITIONAL TRAILER MAY BE SUBSTITUTED FOR THE STORAGE TRAILER IN EACH POD.

40' 0 40 80'

SCALE: 1"=40'

US Army Corps of Engineers
Mobile District

Symbol	No.	Description	Date	Approved
		Revisions		

U.S. ARMY ENGINEER DISTRICT
CORPS OF ENGINEERS
MOBILE, ALABAMA

Designed By: -
Drawn By: -
Checked By: -
Reviewed By: -
Date: -
File No. -
I.S.O. Sheet File Name: C101FEMA.dwg
Solicitation Number: -

FEMA
EGS
STANDARDS
-
TRAILER LAYOUT

Sheet Reference Number:
C-101