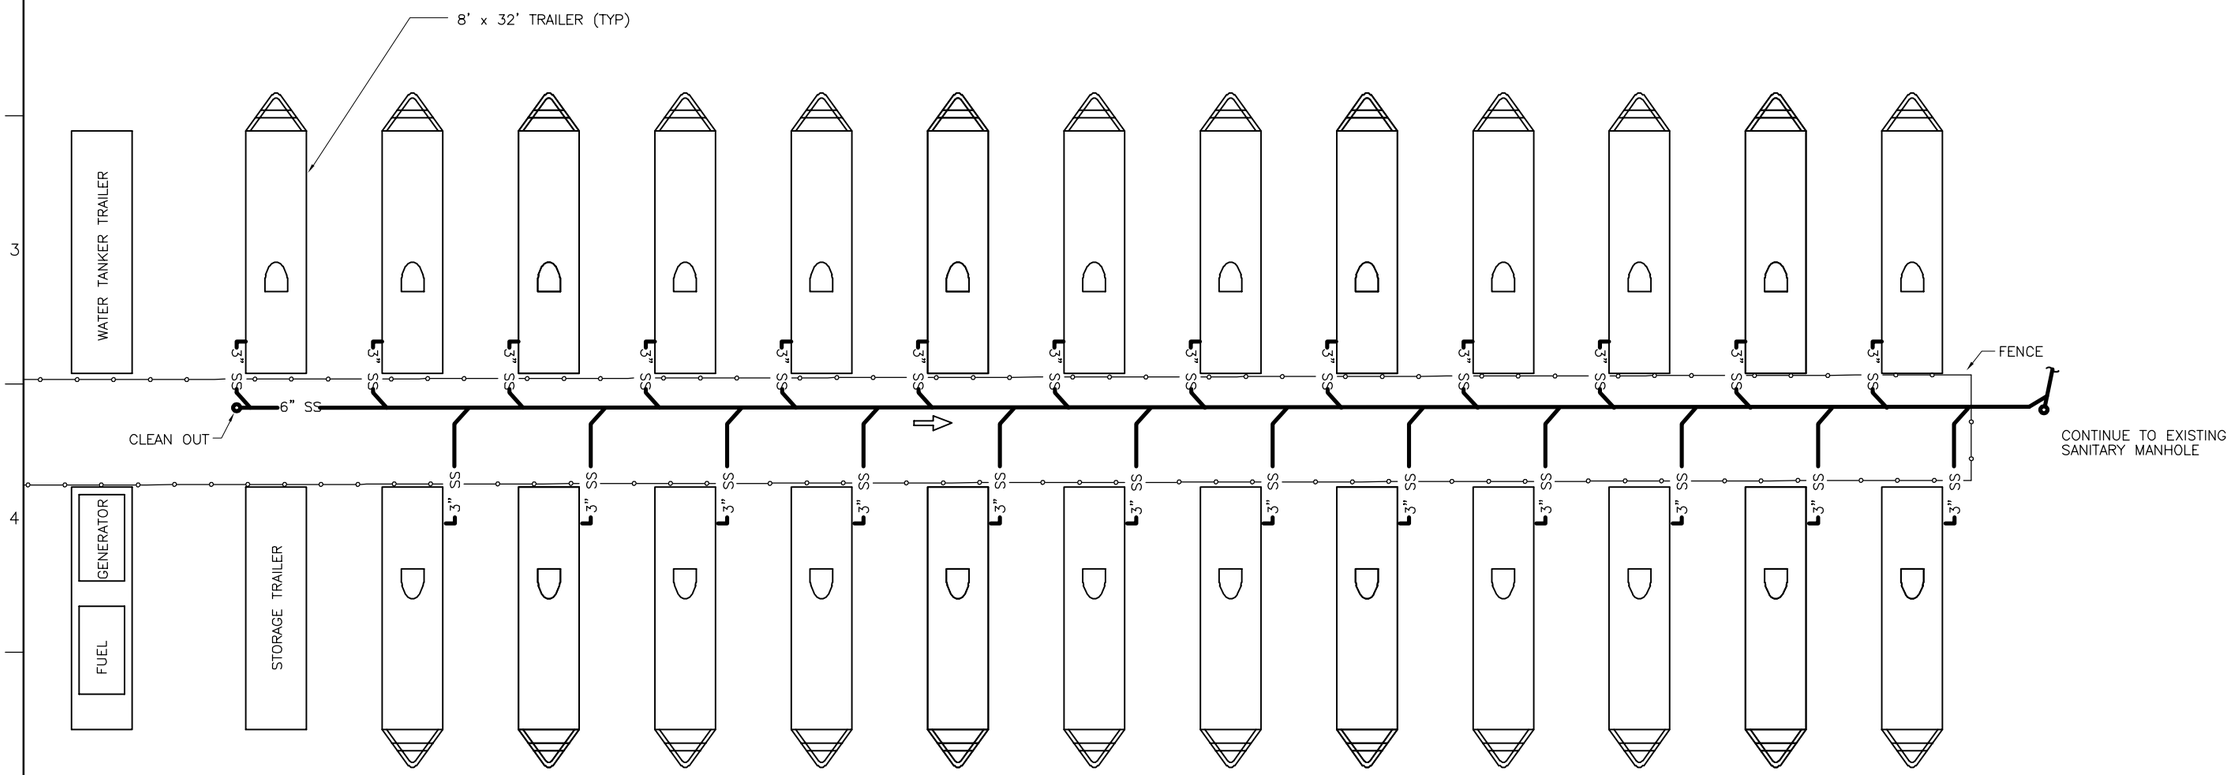

25 UNIT TRAILER POD SANITARY SEWER HOOKUP

SCALE: 1"=10'

10' 0 10 20'

SCALE: 1"=10'

US Army Corps of Engineers
Mobile District

Symbol	No.	Description	Date	Approved
		Revisions		

Designed By: -
Drawn By: -
Date: -
File No. -
Checked By: -
Reviewed By: -
I.S.O. Sheet File Name: FRANCIS101C.dwg
Solicitation Number: -

U.S. ARMY ENGINEER DISTRICT
CORPS OF ENGINEERS
MOBILE, ALABAMA

FEMA
EGS
STANDARDS
-

25 TRAILER POD
SANITARY SEWER
SYSTEM

Sheet Reference Number:
H-102