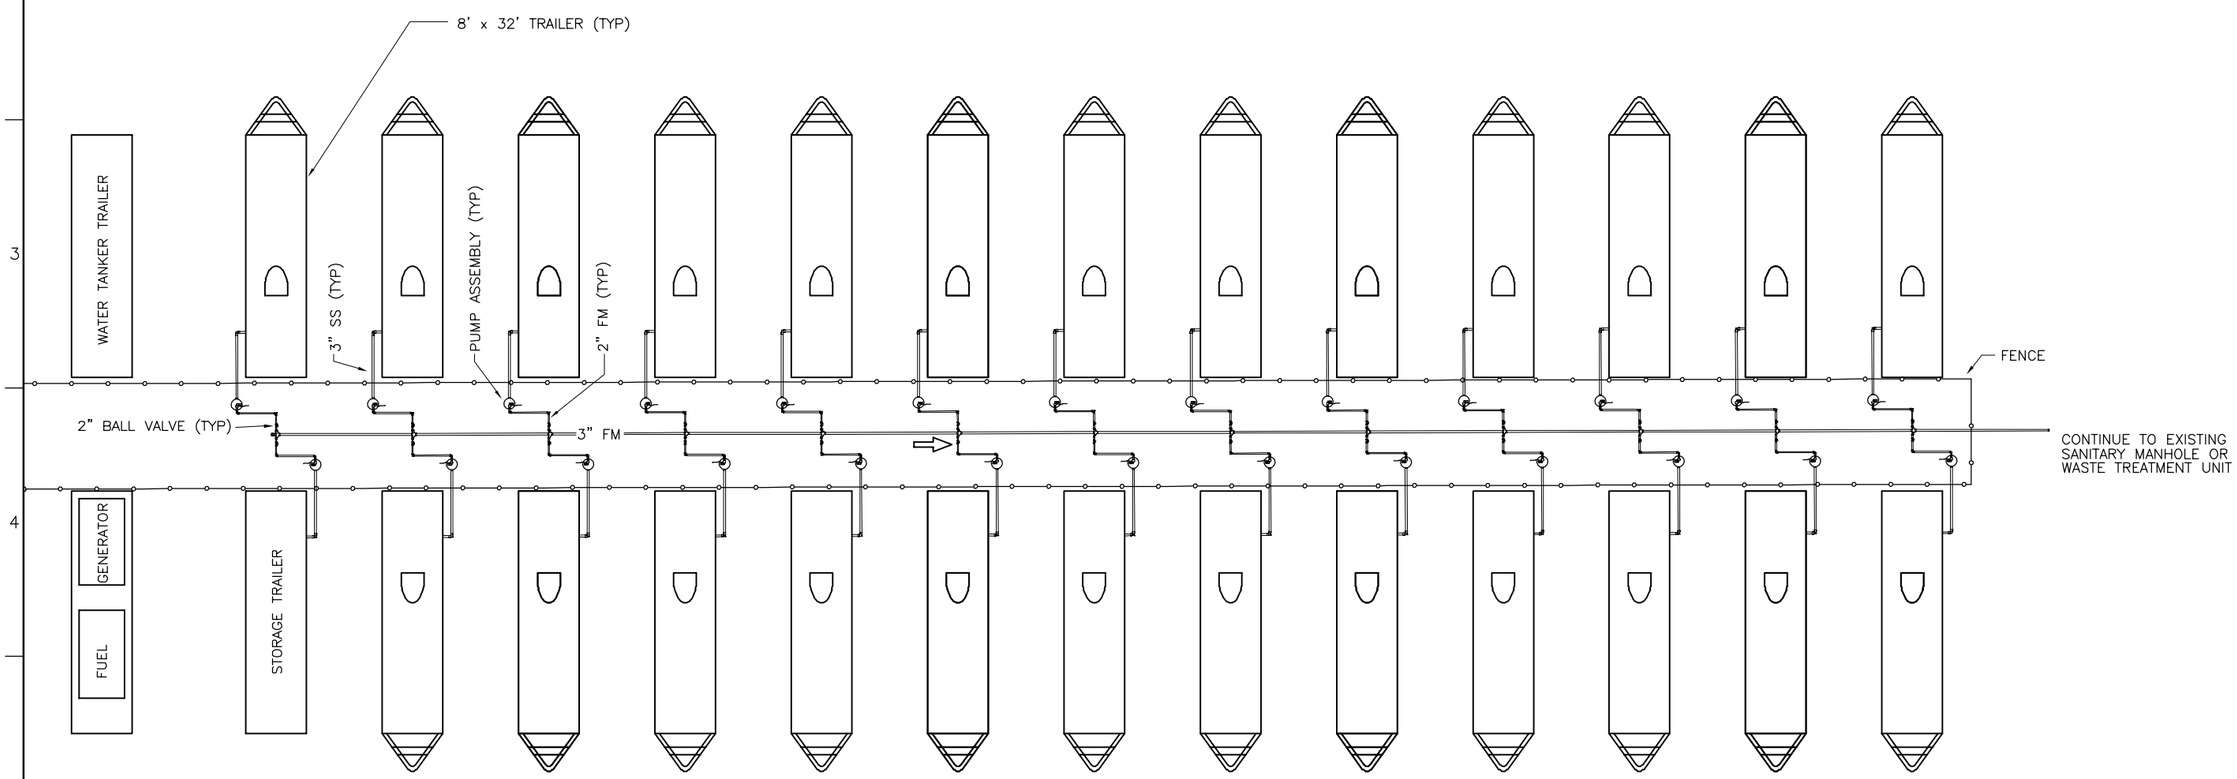

25 UNIT TRAILER POD FORCE MAIN HOOKUP

SCALE: 1"=10'

NOTE: THIS SYTEM IS INTENDED TO PUMP RAW SEWAGE TO AN EXISTING SANITARY MANHOLE WHEN GRAVITY FLOW IS NOT POSSIBLE. IT CAN ALSO BE USED TO PUMP THE RAW SEWAGE TO A WASTE TREATMENT UNIT. THE PUMP ASSEMBLY IS A CLEARBROOK MODEL WWGPBAC5. THE WASTE TREATMENT UNIT IS A CLEARBROOK 6.5 ONSITE WASTE TREATMENT UNIT.

10' 0 10 20'

SCALE: 1"=10'

US Army Corps of Engineers
Mobile District

Symbol	No.	Description	Date	Approved
		Revisions		

U.S. ARMY ENGINEER DISTRICT
CORPS OF ENGINEERS
MOBILE, ALABAMA

Designed By: -
Drawn By: -
Checked By: -
Reviewed By: -
Date: -
File No. -
I.S.O. Sheet File Name: H102.dwg
Solicitation Number: -

FEMA
EGS
STANDARDS
-

25 TRAILER POD FORCE MAIN SYSTEM

Sheet Reference Number:
H-102